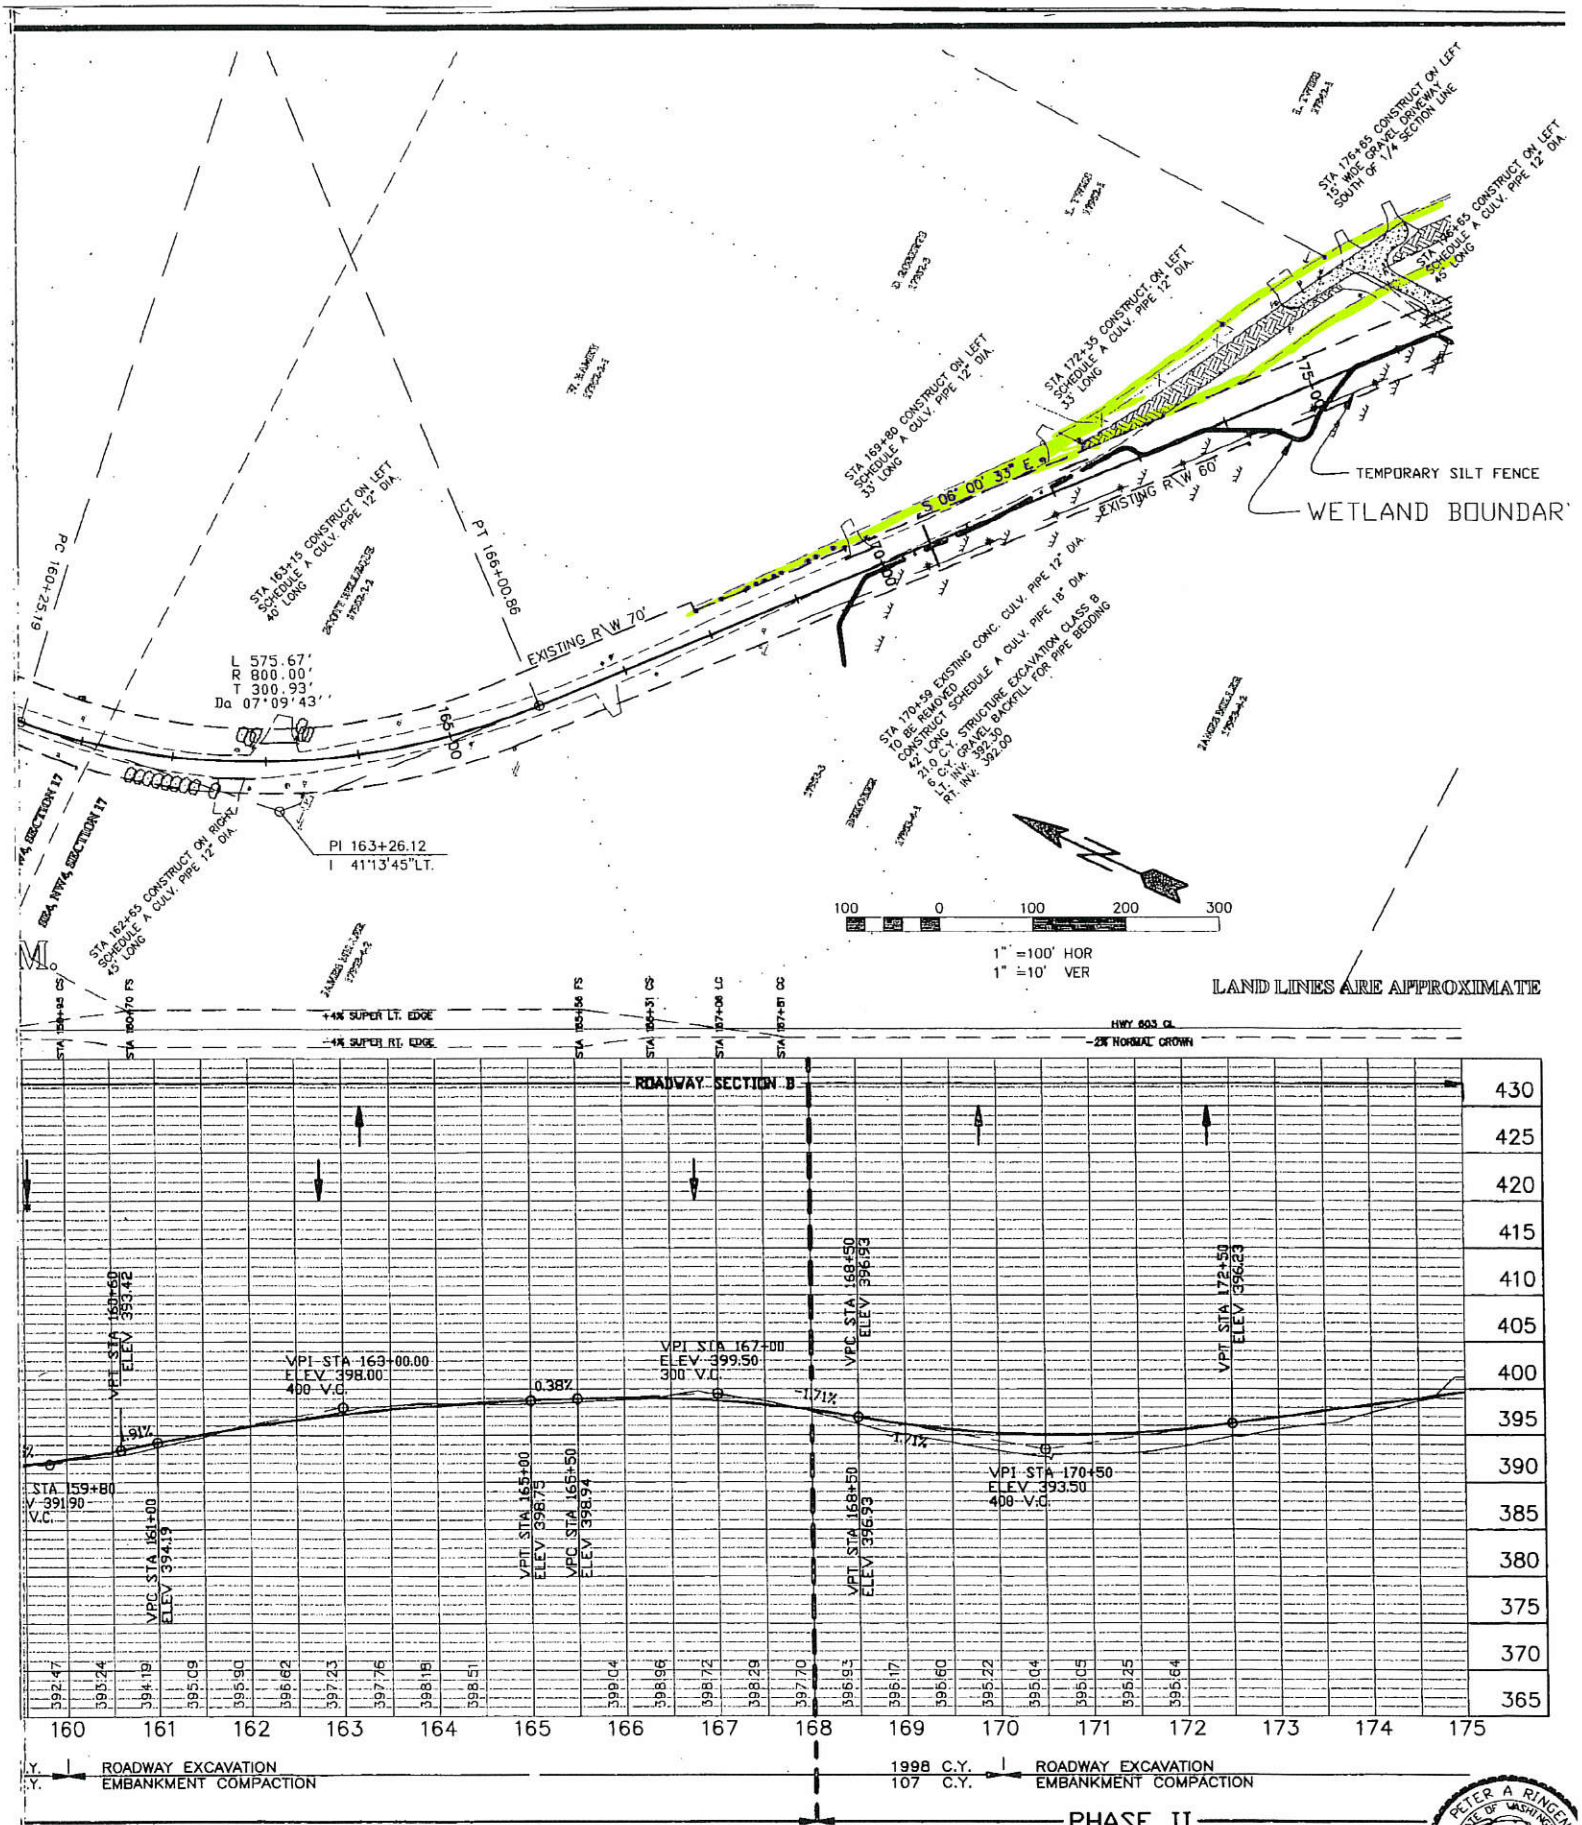

D PROJECT NO. G210 (001) ICT 1 SA - 3086) AO PROJECT NO. 1693	HIGHWAY 603 REHABILITATION PROJECT	PLAN AND PROFILE ROAD IMPROVEMENT STA 145+00 TO 175+00	Sheet 7 of 14	Peter A. Ringen, P.E. Director/County Engineer Date: 7/2/98

PETER A RINGEN STATE OF WASHINGTON #24129 REGISTERED PROFESSIONAL ENGINEER EXPIRES 9/30/1998

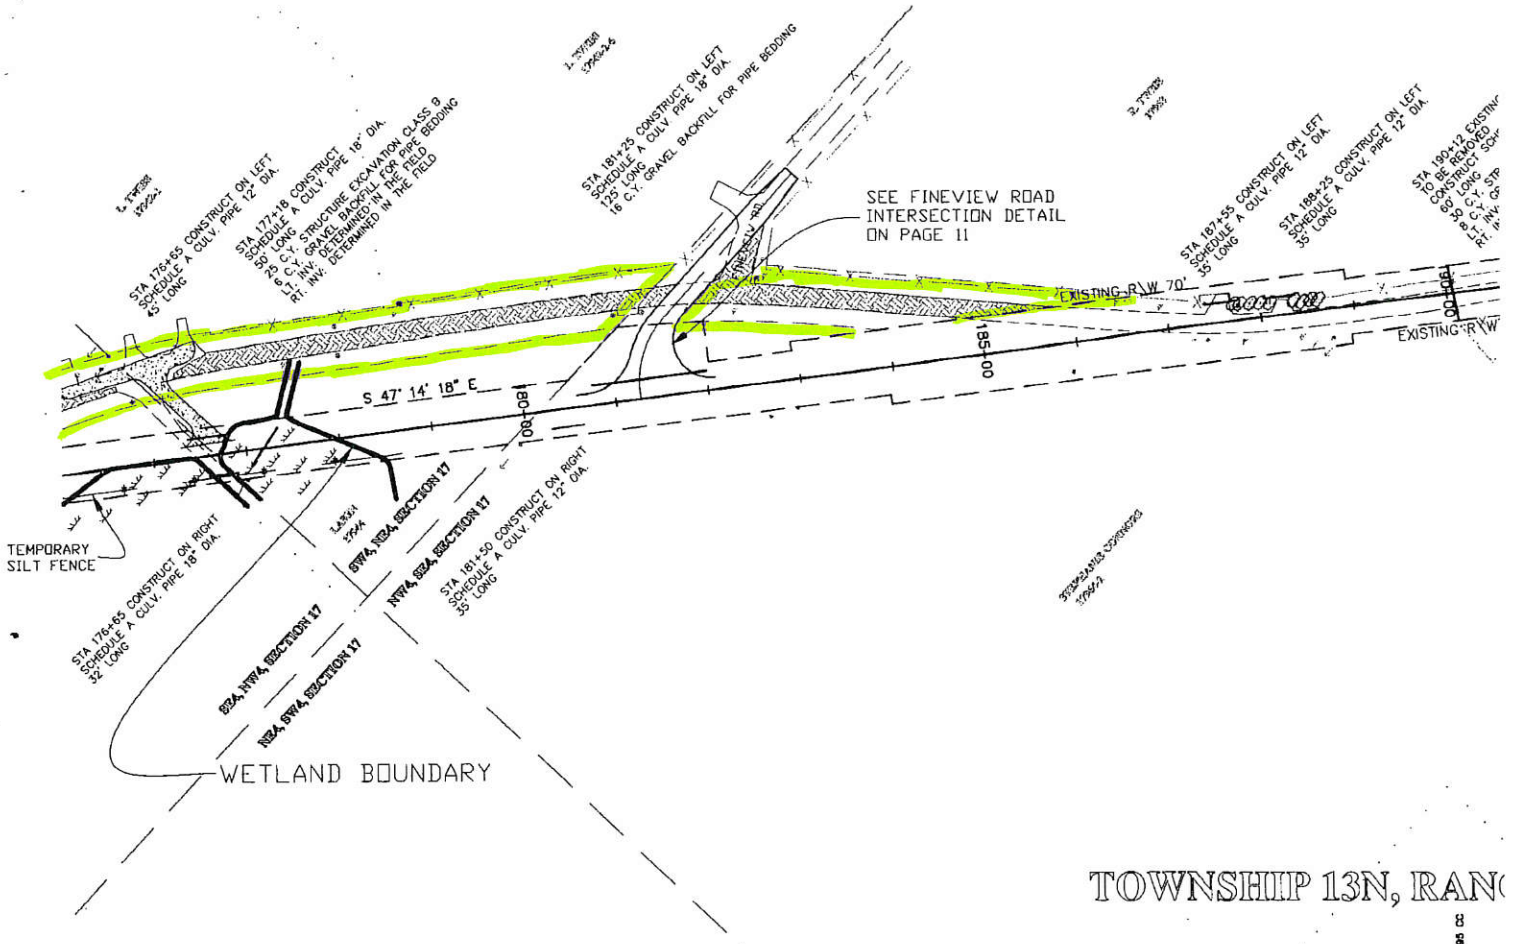

TOWNSHIP 13N, RAN

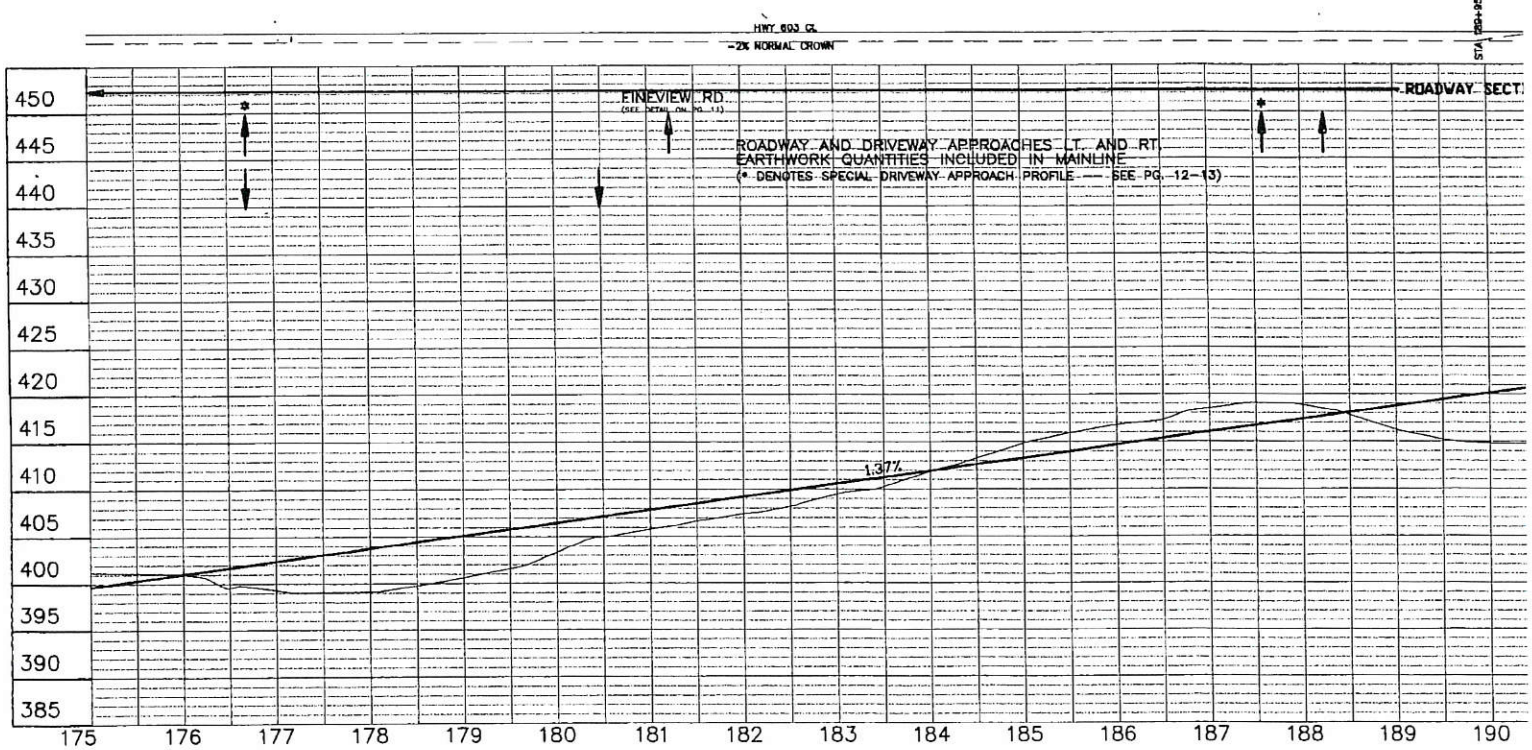

LEWIS COUNTY PUBLIC WORKS

350 N. Market Blvd. Chehalis, WA 98532
Phone # (360) 740-1123 Fax # (360) 740-1479

DESIGNED BY: RTL
DRAWN BY: RTL
CHECKED BY: D.D.
DATE: April 17, 1998

REVISION

NO.	DATE	CHANGE	BY

FEDERAL AID PROJECT NO.
STPR - G210 (001)
(CONST. CONTRACT # SA - 30
COUNTY ROAD PROJECT NO.
1893