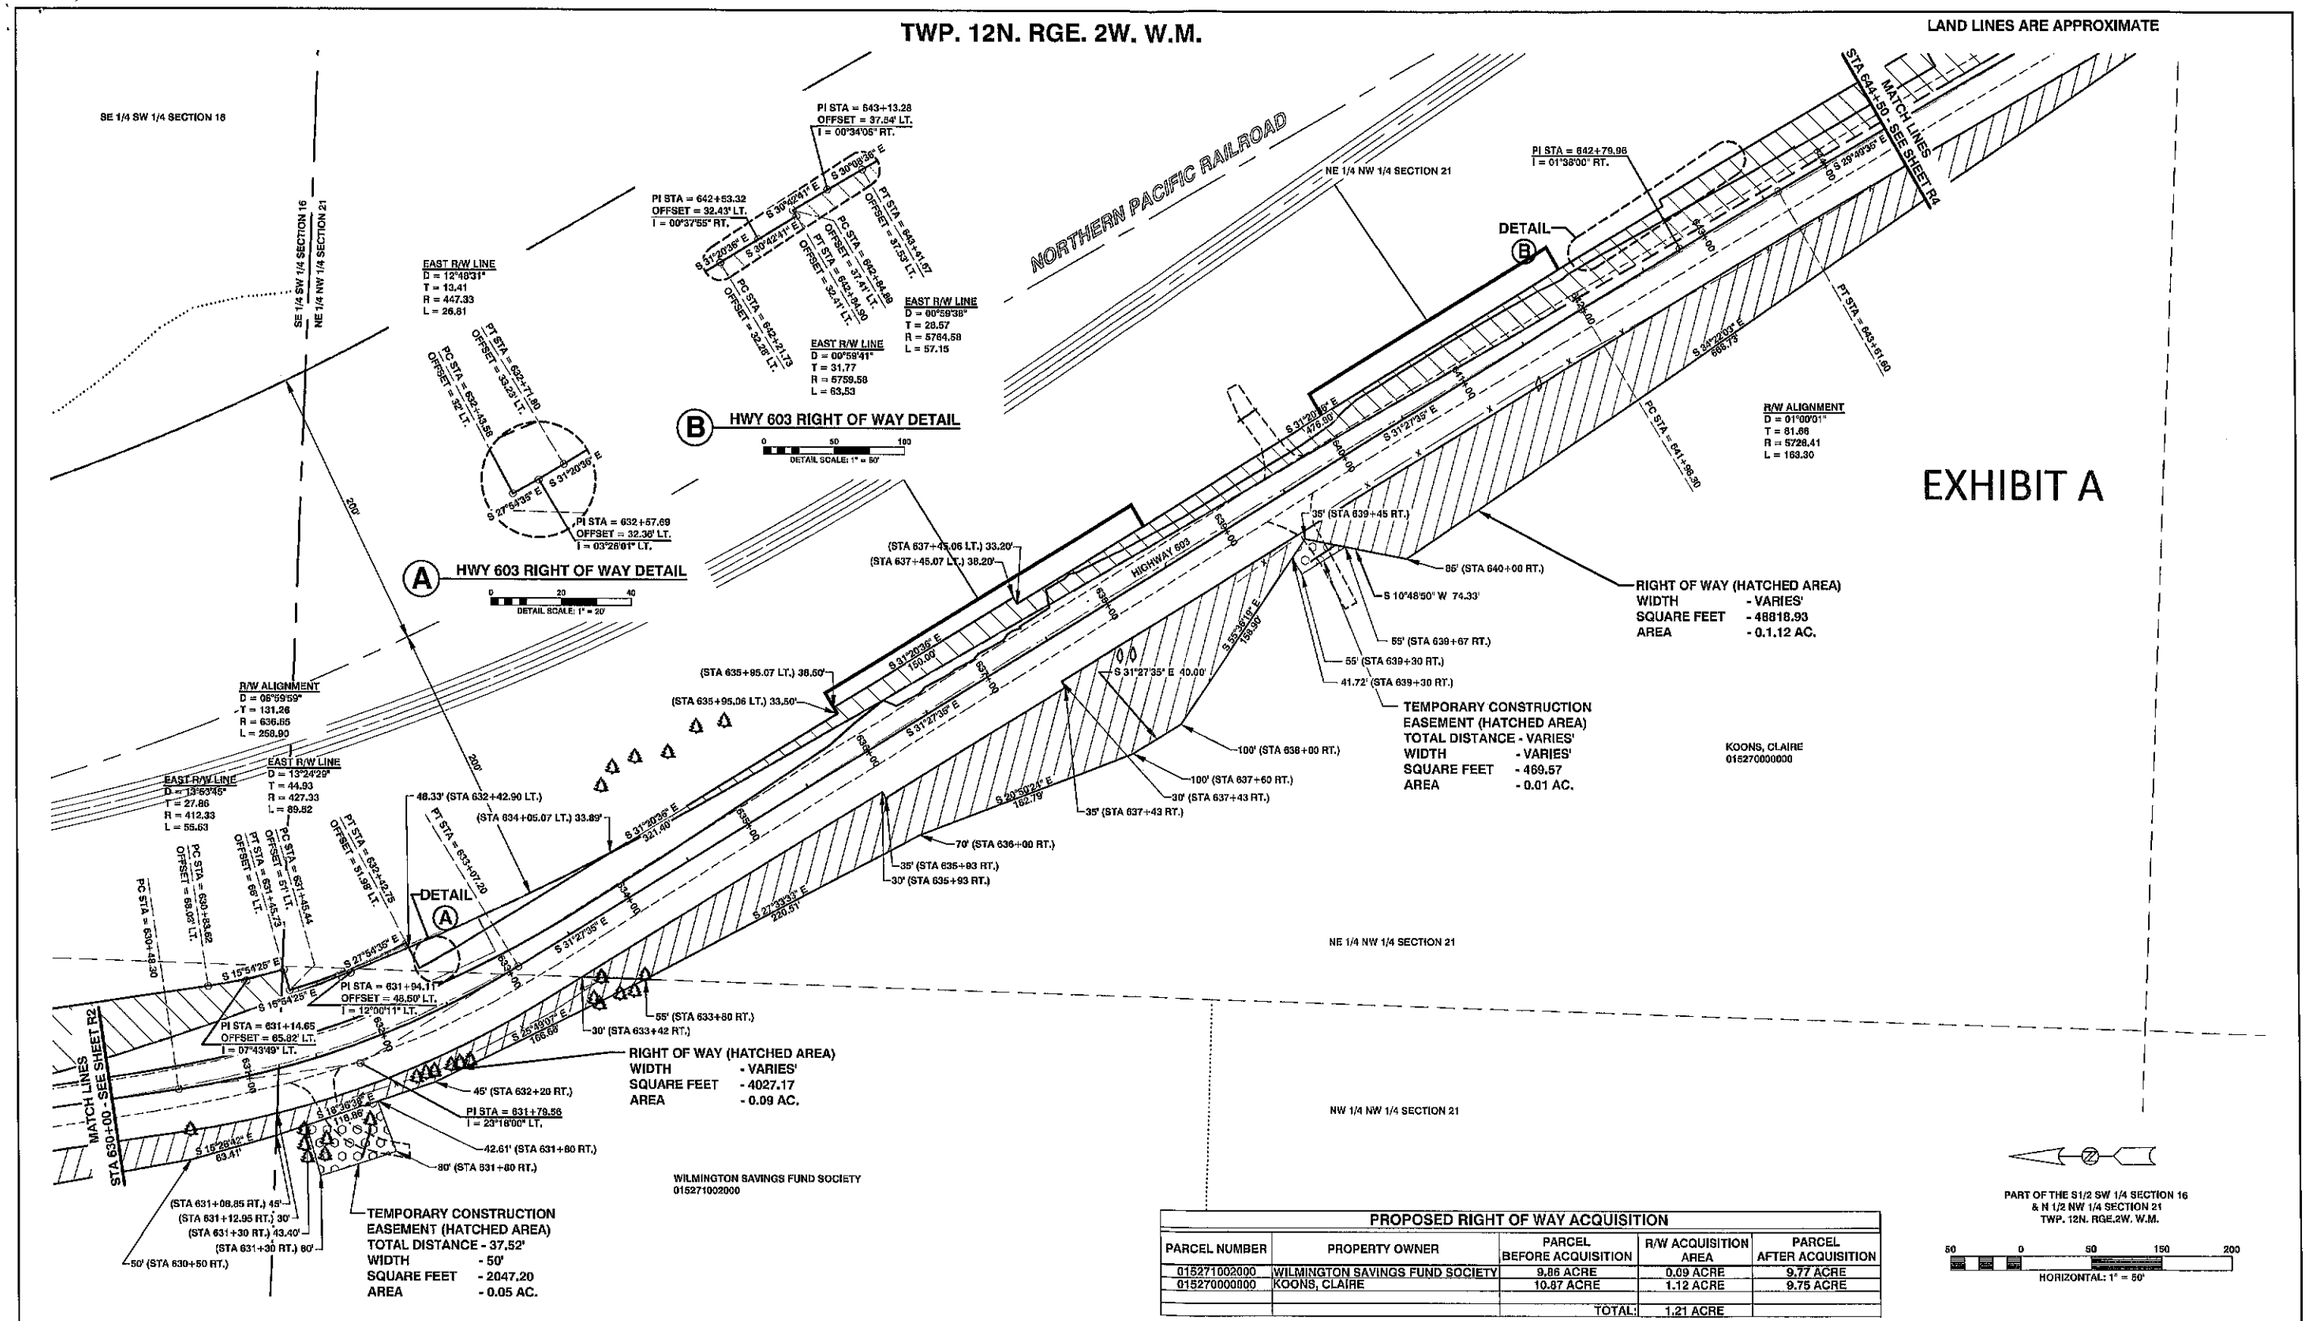

PROPOSED RIGHT OF WAY ACQUISITION				
PARCEL NUMBER	PROPERTY OWNER	PARCEL BEFORE ACQUISITION	R/W ACQUISITION AREA	PARCEL AFTER ACQUISITION
015271002000	WILMINGTON SAVINGS FUND SOCIETY	9.86 ACRE	0.09 ACRE	9.77 ACRE
015270000000	KOONS, CLAIRE	10.87 ACRE	1.12 ACRE	9.75 ACRE
		TOTAL:	1.21 ACRE	

RIGHT OF WAY ALIGNMENT APPROVED BY:	DESIGNED BY: DJK	REVISION	RAP AID PROJECT NO. 2108-01	HIGHWAY 603 STABILIZATION PROJECT	RIGHT OF WAY MAP STA 630+00 TO STA 644+50	Sheet R3 of 8
SURVEY: DATE:	DRAWN BY: DJK	NO. DATE CHANGE BY	COUNTY ROAD PROJECT NO. 2144			
PROPERTY MANAGEMENT: DATE:	CHECKED BY:					
ASSISTANT COUNTY ENGINEER DATE:	DATE:					